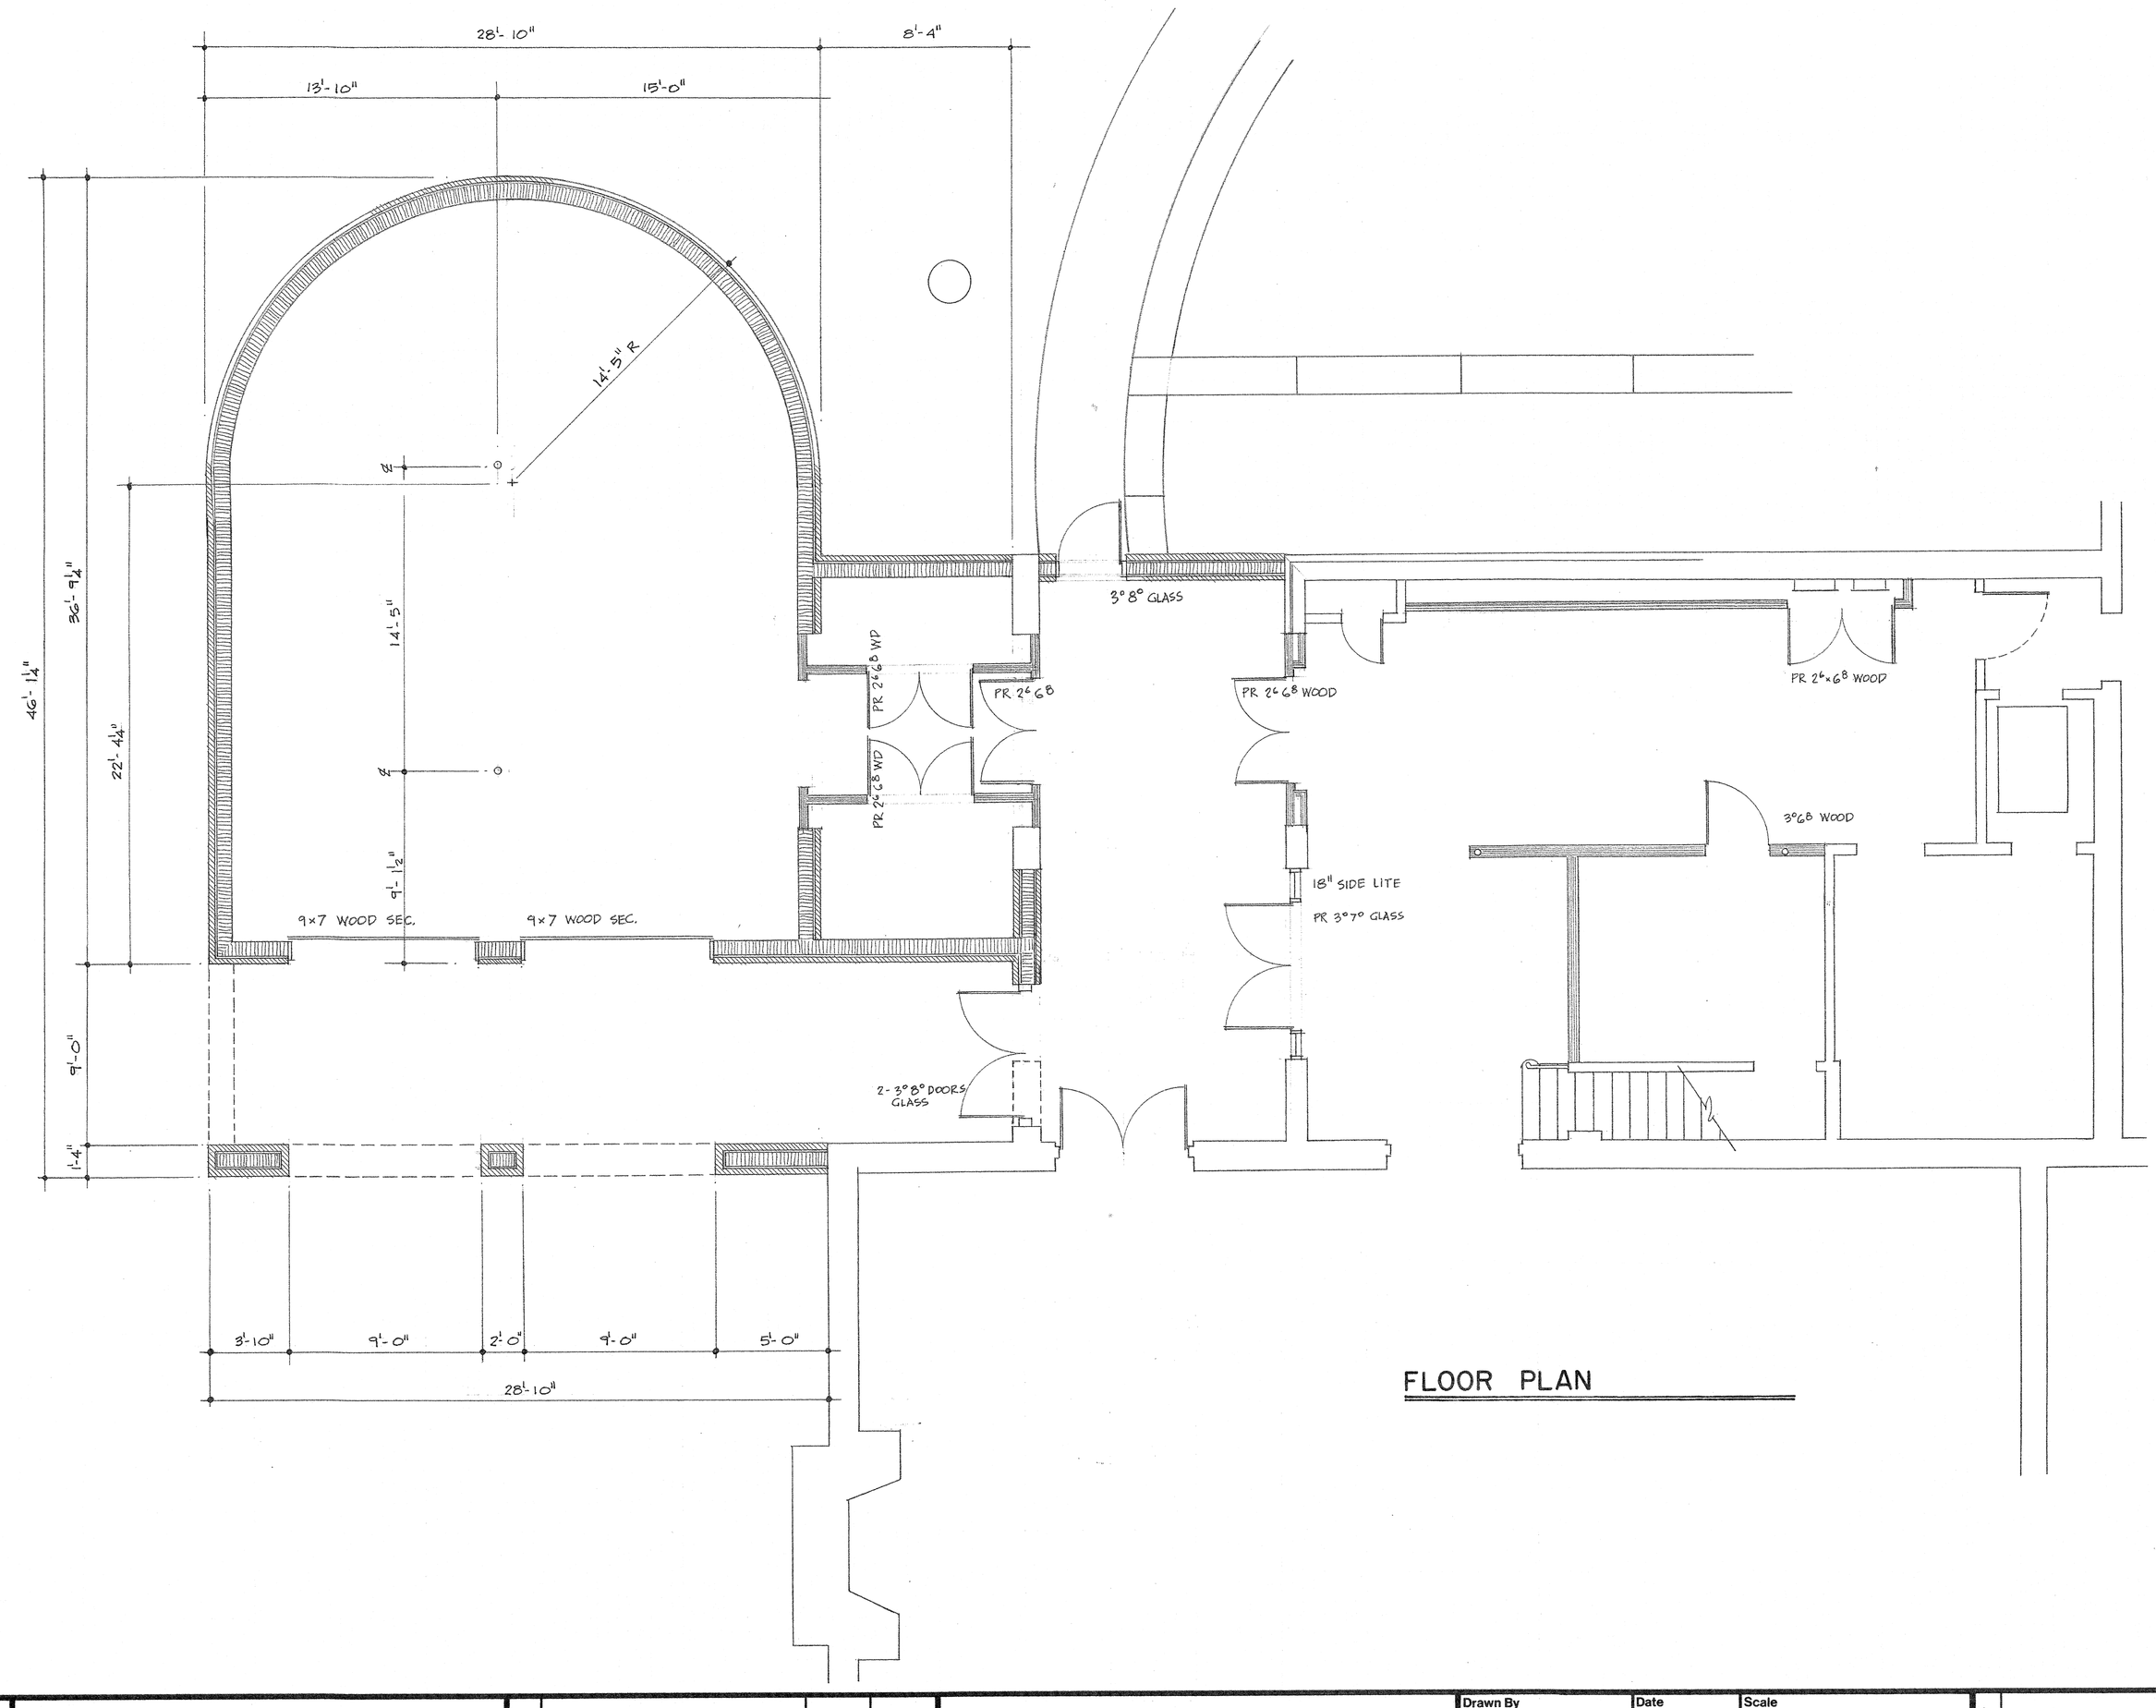

FLOOR PLAN

No.	Revision	By	Date

Powell Construction Company

JOHNSON CITY
TENNESSEE

Drawn By	Date	Scale
Checked By	Date	Hole Dia. U.N.
Project Engineer	Date	Surface Prep.
Approved By	Date	Paint

THIS PRINT AND ALL INFORMATION THEREON IS OUR PROPERTY, IS CONFIDENTIAL AND MUST NOT BE MADE PUBLIC OR COPIED UNLESS AUTHORIZED BY US. SUBJECT TO RETURN ON DEMAND – POWELL CONSTRUCTION CO.

PROJECT

FOR

Drawing Number

Revision